REV 0 | DRG. NO. : ETG099-SESI-ME-CHP-CSV-001

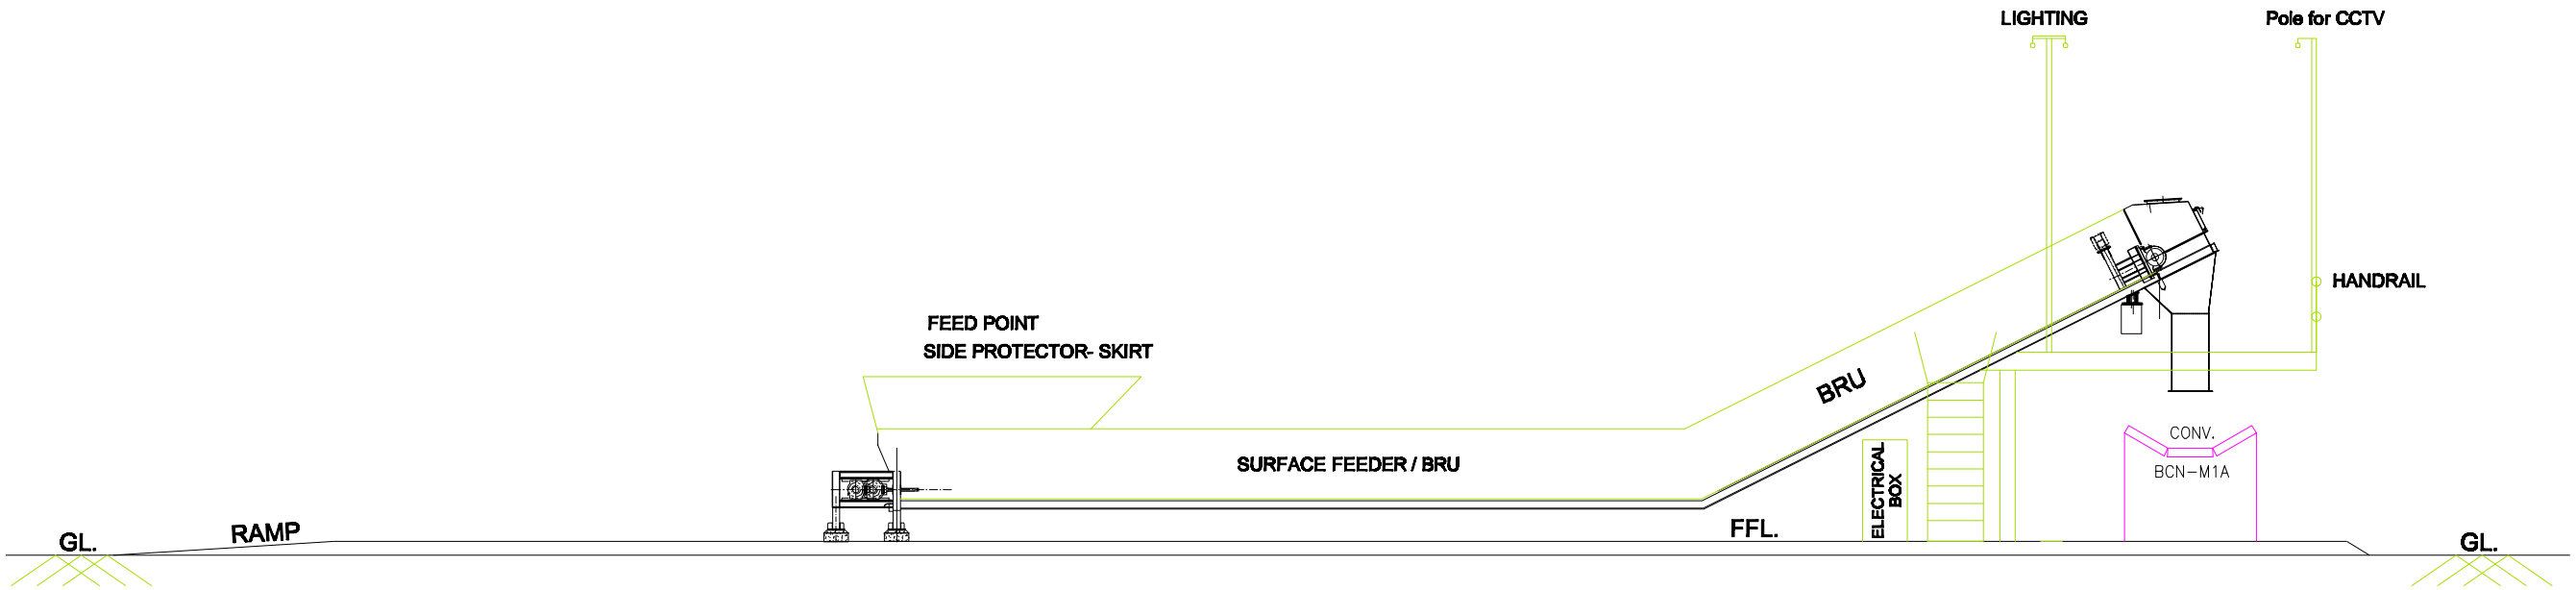

FOR TENDER PURPOSE ONLY

DATE	REV	DRN	CHKD	APPD	REMARKS

GUJARAT INDUSTRIES POWER CO. LTD.

PROJECT SURAT LIGNITE POWER PROJECT
2 X 125 MW UNITS NO. 1 & 2

OWNER'S ENGINEER
STEAG ENERGY SERVICES (INDIA) PVT. LTD.

TITLE TYPICAL CROSS - SECTION OF BRU

DRAWING No.	SHEET	SIZE
ETG099-SESI-ME-CHP-CSV-001	1 OF 1	A3

DATE:	SCALE:	DRAWN BY:	CHECKED BY:	APPROVED BY:	REV.
26.06.2026	1 : 150	KMA	SK	KP	0