REV 0 | DRG. NO. : ETG099-SESI-ME-CHP-LAY-001

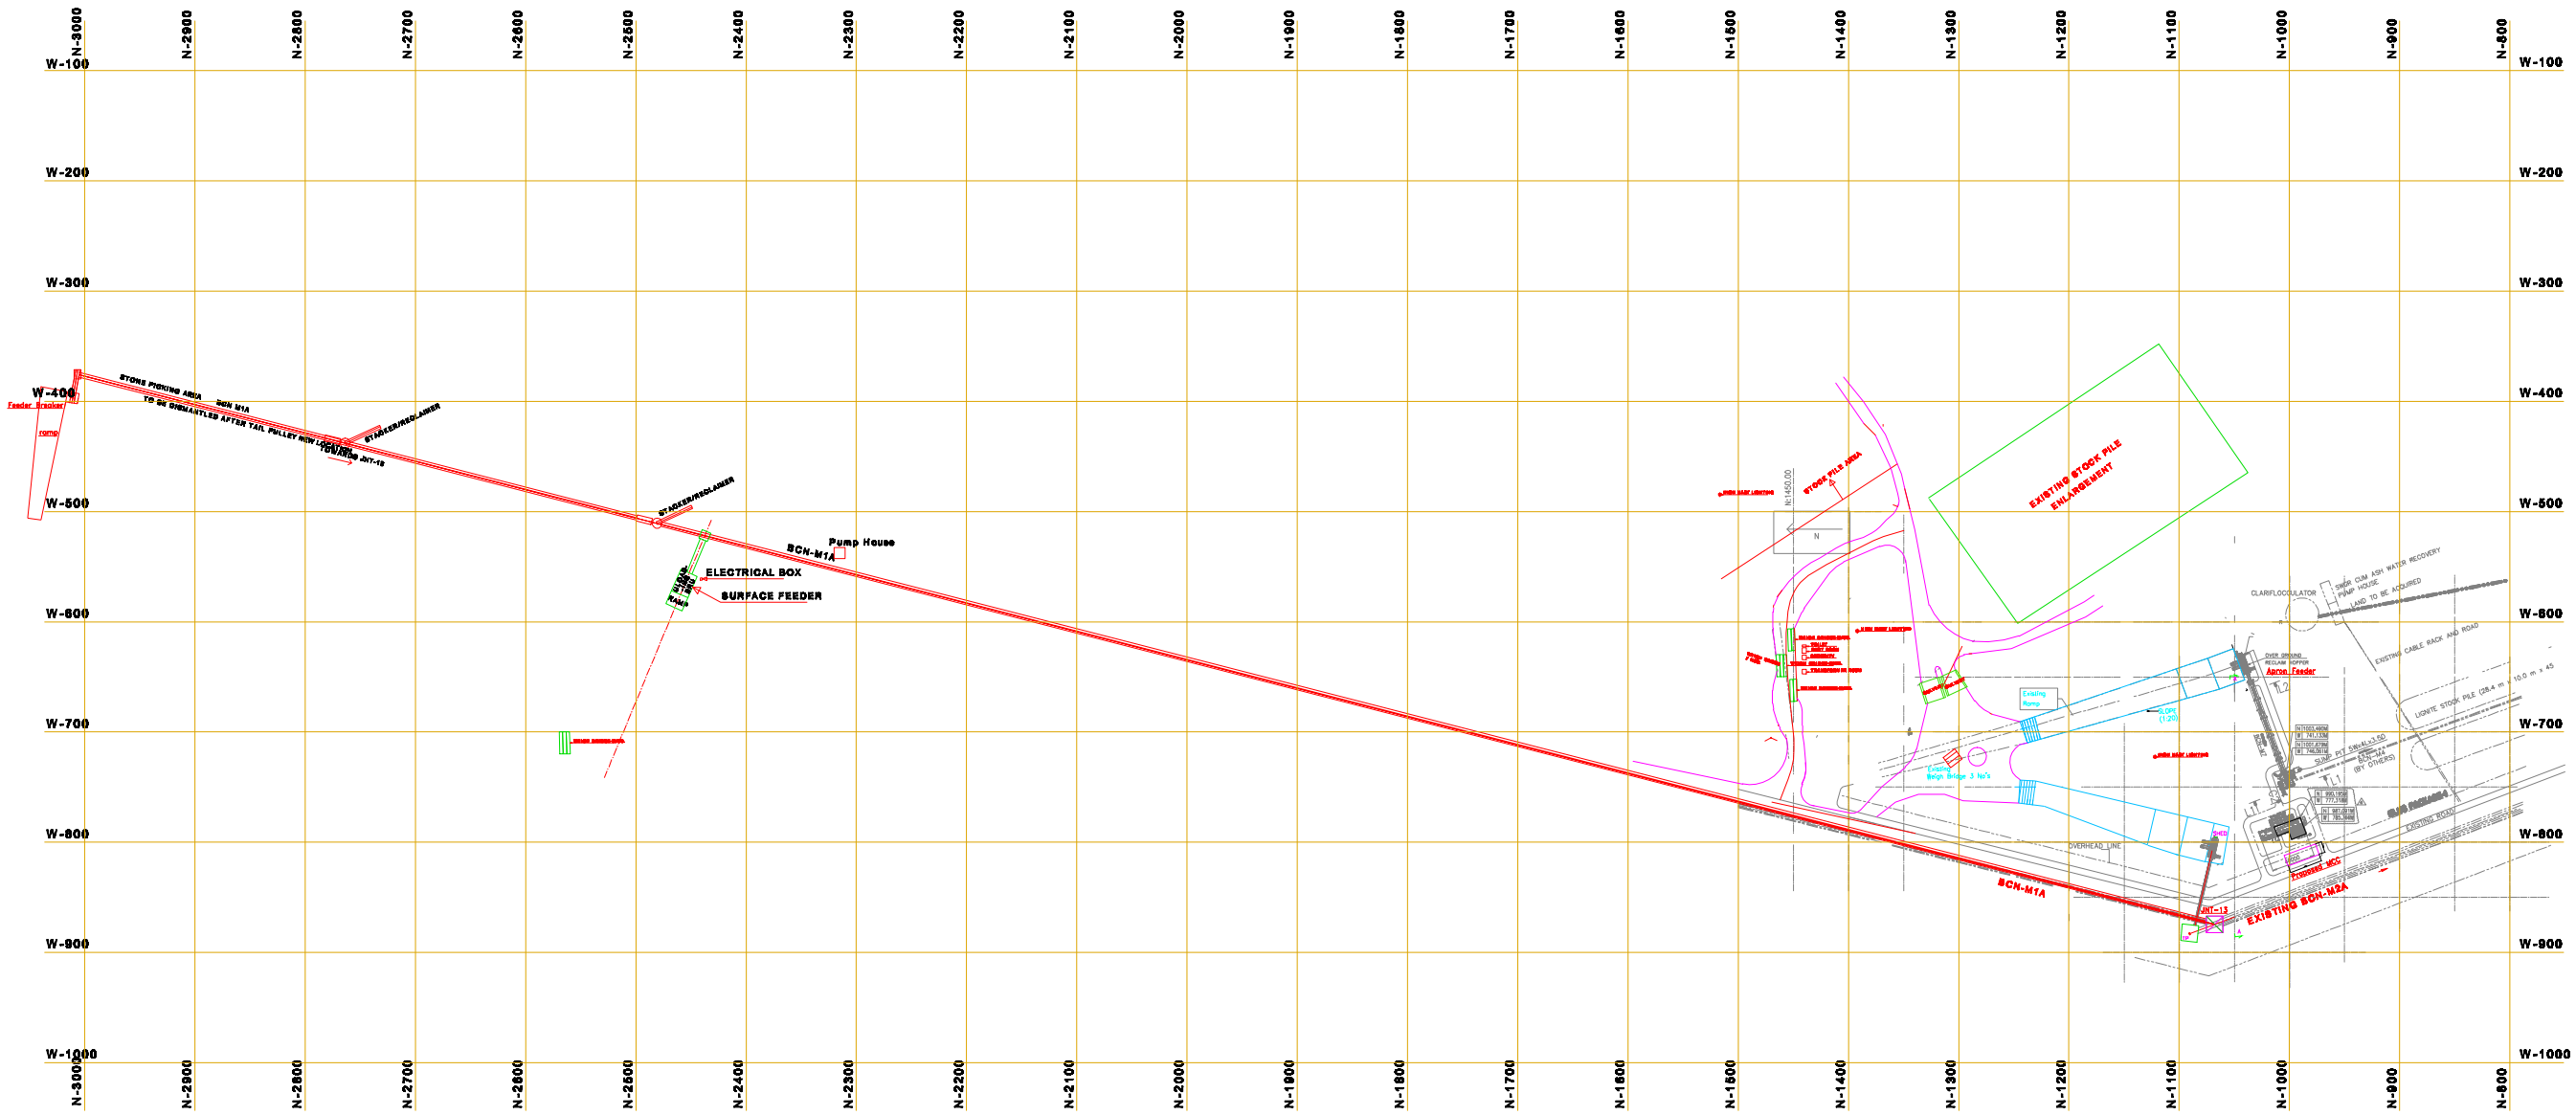

Actual dimention shall be confirmed after actual topo and plot mapping by contractor

PROPOSED LAYOUT FOR NEW UNLOADING FACILITY PROJECT : GIPCL

FOR TENDER PURPOSE ONLY

DATE	REV	DRN	CHKD	APPD	REMARKS

GUJARAT INDUSTRIES POWER CO.

PROJECT SURAT LIGNITE POWER PROJECT
2 X 125 MW UNITS NO. 1 & 2

OWNER'S ENGINEER STEAG ENERGY SERVICES (INDIA) Pvt.

TITLE CONVEYING SYSTEM LAYOUT

DRAWING No. ETG099-SESI-ME-CHP-LAY-001 | SHEET 1 OF 1 | SIZE A1

DATE:	SCALE:	DRAWN BY	CHECKED BY	APPROVED BY	REV.
25.08.2021	1 : 3000	KMA	KP	KP	0