REV 0 DRG. NO. : ETG099-SESI-ME-CHP-LAY-001

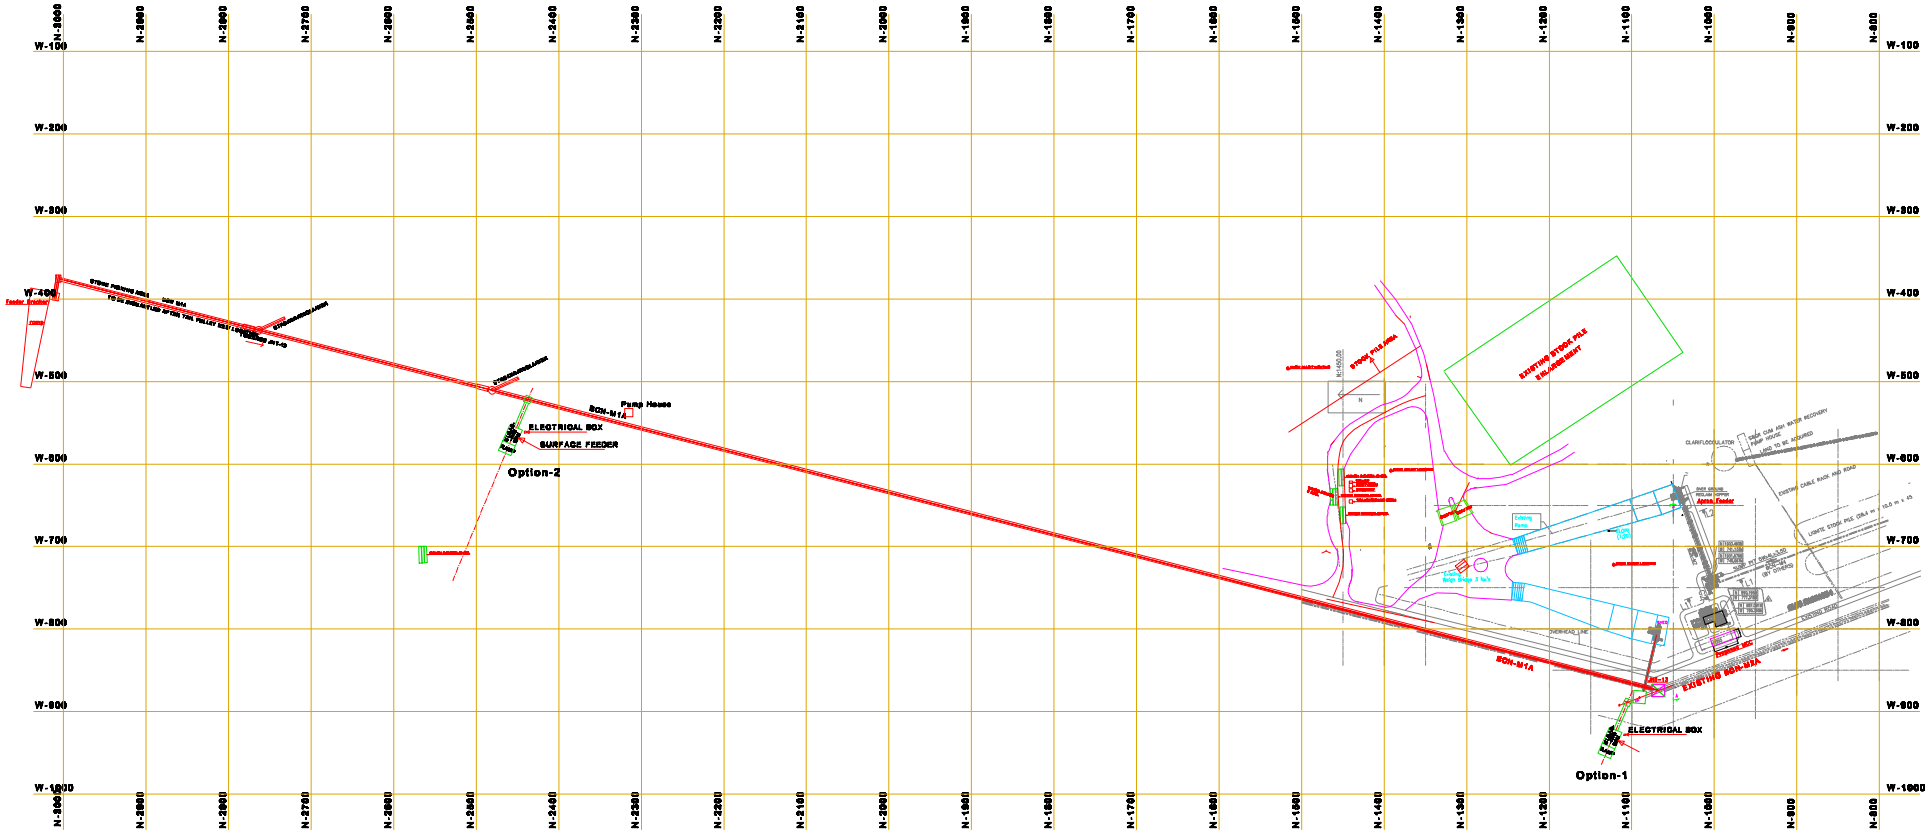

Actual dimention shall be confirmed after actual topo and plot mapping by contractor

PROPOSED LAYOUT FOR NCL UNLOADING FACILITY PROJECT : GIPCL

Note : Two options marked for temporary feeding (Surface Feeder)

FOR TENDER PURPOSE ONLY

DATE	REV	DRN	CHKD	APPD	REMARKS

GUJARAT INDUSTRIES POWER CO.

PROJECT: SURAT LIGNITE POWER PROJECT 2 X 125 MW UNITS NO. 1 & 2

OWNER'S ENGINEER: STEAG ENERGY SERVICES (INDIA) PVT.

TITLE: CONVEYING SYSTEM LAYOUT

DRAWING No. ETG099-SESI-ME-CHP-LAY-001 SHEET SIZE A1 1 OF 1 A1

DATE:	SCALE:	DRAWN	CHECKED	APPROVED	REV.
21.06.2006	1 : 6000	KMA	KP	KP	0