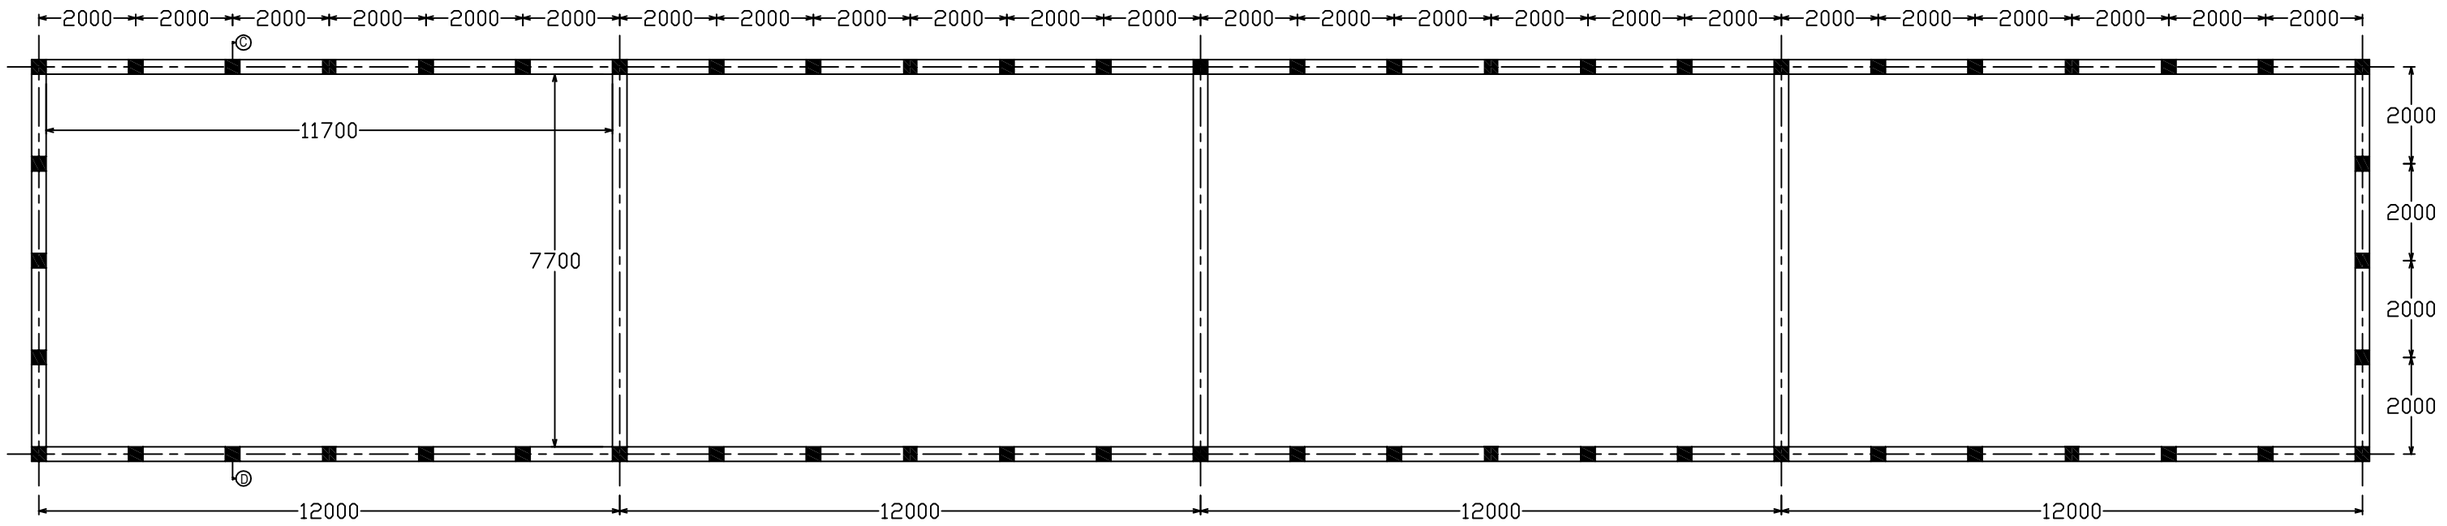

PLINTH BEAM & STUB COLUMN PLAN (48M x 8M)

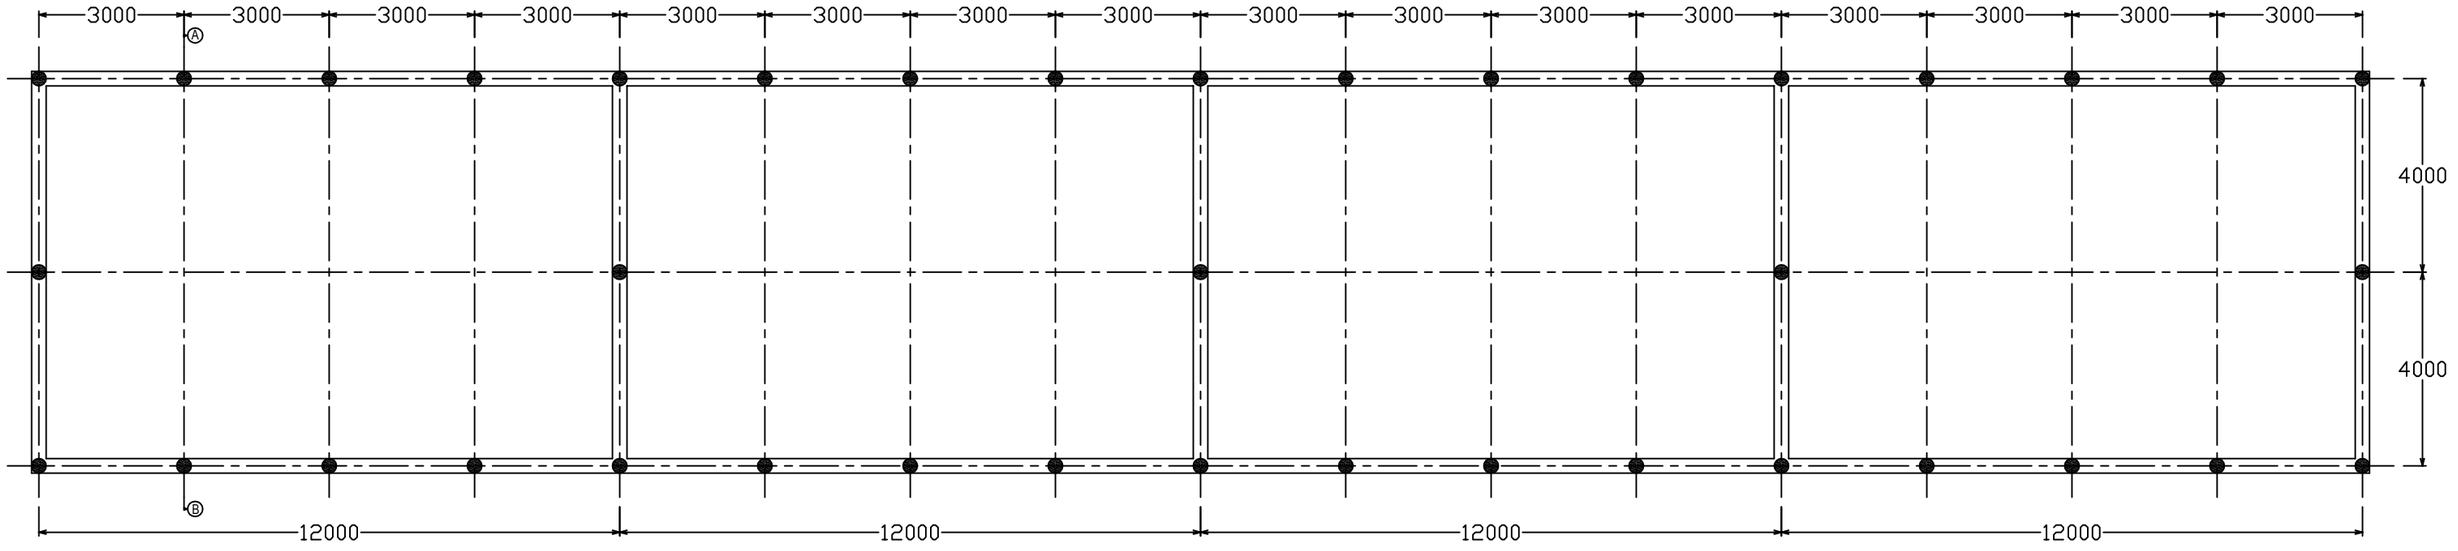

RCC PILES & GROUND BEAM PLAN (48M x 8M)